



km 1+360 - 1+524

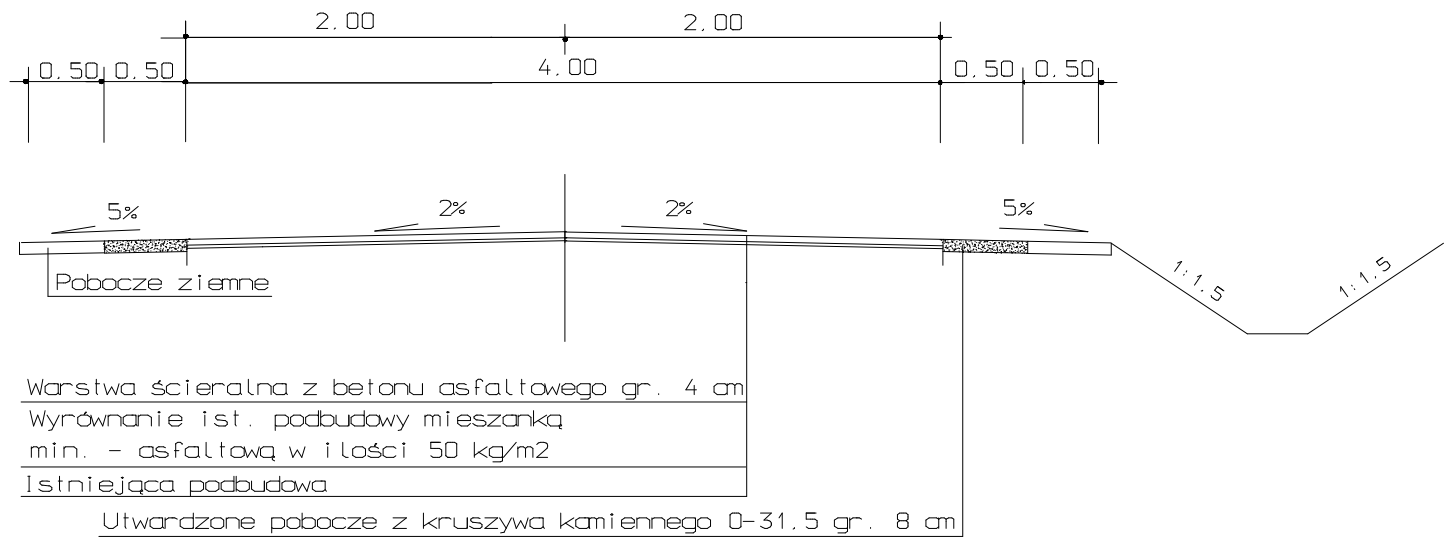

km 1+530 - 1+810

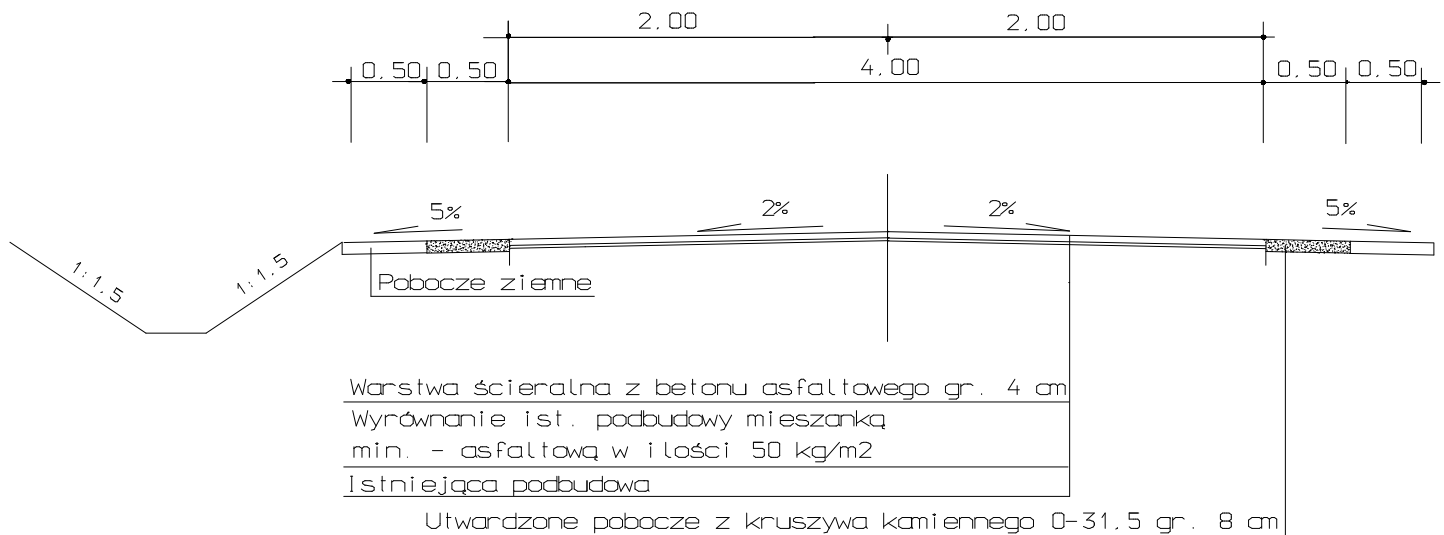

Opracował: